CASTLE ACRES ROAD IMPROVEMENTS PHASE 1

PLATTIN RIDGE ESTATE
N/F
PUSATERI, GREGORY J & NANCY L
94 CASTLE ACRES
N/F
PRUITT, JAMES DALE & LATISHA M
88 CASTLE ACRES
N/F
PUSATERI, GREGORY J & NANCY L
N/F
LINDERER, JOSHUA M & BRITTANY B
505 CASTLE WOODS
N/F
AKINS BRENT L & TRACY A
36 CASTLE ACRES
N/F
RUMPFF, RICHARD & JANICE TRUST
33 CASTLE ACRES
N/F
HAUGH JEFFREY L & JENNIFER A
30 CASTLE ACRES
N/F
MIANA, STEPHANIE
25 CASTLE ACRES
N/F
HARRISON, DAKOTA
20 CASTLE ACRES
N/F
LINDERER, TODD A & PAMELA J
18 CASTLE ACRES
N/F
NELSON MICHAEL & CATHERINE
16 CASTLE ACRES
N/F
NASH, MATTHEW U & CONNIE L
15 CASTLE ACRES
N/F
RYAN D & SASHA S MARTINSON
10 CASTLE ACRES
N/F
CRAIG M ADAIR
5 CASTLE ACRES
EX ROW
FUTURE PHASE 2 IMPROVEMENTS
BEGIN PHASE 1 IMPROVEMENTS
CASTLE ACRES RD
I-55 (NB)
I-55 (SB)
SELMA FARM LN
SELMA FARM RD
N/F
SELMA FARM LLC
1 SELMA FARM LN 63028
SECLUSION WOODS
N/F
BAUMAN, KURT & LORI
1104 CROWN CIRCLE
NEW 12' LEFT TURN LANE
N/F
GRAVES, SHERMAN C JR & KIMBERLY N
1 SECLUSION WOODS
N/F
GEROSKI, COREY & TESLA
4 SECLUSION WOODS
N/F
JEFFERSON CO R-7 SCHOOL DIST
N/F
JEFFERSON CO R-7 SCHOOL DIST
INSTALL INTERSECTION WARNING SIGNS (NOT CURRENTLY FUNDED)
US 61
RIVER CEMENT RD
ROAD WIDENING
NEW 12' LEFT TURN LANE
N/F
OUR SAVIORS CHURCH
I-55 (NB) ON-RAMP
INSTALL NEW SIGNAL AT NB I-55 OFF RAMP (NOT CURRENTLY FUNDED)
I-55 (NB) OFF-RAMP
I-55 (SB) OFF-RAMP
INSTALL REFLECTIVE BACKPLATES ON EXISTING SIGNAL HEADS (NOT CURRENTLY FUNDED)
I-55 (SB) ON-RAMP
100' 0' 100' 200'
SCALE IN FEET
2.0' SHOULDER
11.0' LANE
11.0' LANE
2.0' SHOULDER
CENTERLINE RUMBLE STRIPE
2.0%
2.0%
EX. PAVEMENT
BITUMINOUS PAVEMENT MIXTURE PG64-22, (BP-1)
BITUMINOUS PAVEMENT MIXTURE PG64-22, (BASE)
CEMENT STABILIZED BASE (FULL DEPTH RECLAMATION)

HORNER SHIFRIN

LEGEND

- ▨ NEW ASPHALT PAVEMENT/ CEMENT STABILIZED BASE
- 🟦 CONCRETE PAVEMENT WIDENING

TYPICAL SECTION
CASTLE ACRES ROAD
RIVER CEMENT ROAD

CASTLE ACRES ROAD IMPROVEMENTS PHASE 1

HORNER SHIFRIN

30' 0' 30' 60'
SCALE IN FEET

LEGEND

▨	NEW ASPHALT PAVEMENT/ CEMENT STABILIZED BASE
🟪	CONCRETE PAVEMENT WIDENING

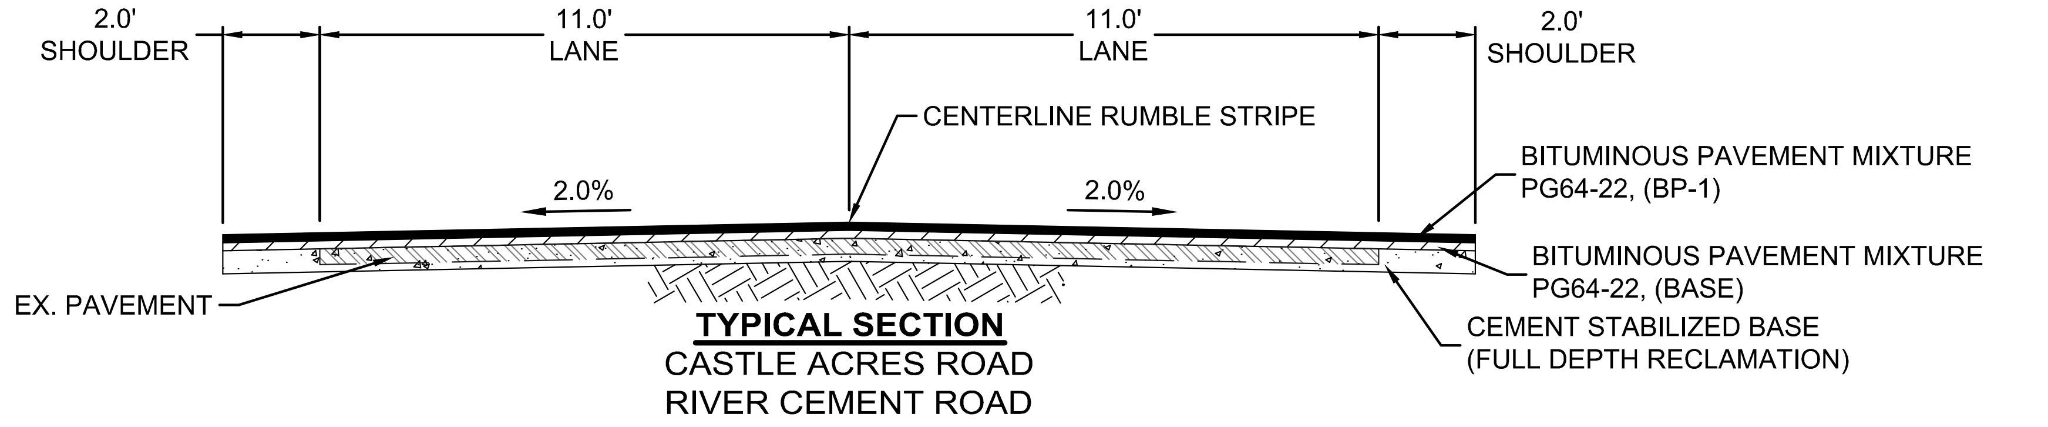
2.0'
SHOULDER
11.0'
LANE
11.0'
LANE
2.0'
SHOULDER
CENTERLINE RUMBLE STRIPE
2.0%
2.0%
BITUMINOUS PAVEMENT MIXTURE PG64-22, (BP-1)
BITUMINOUS PAVEMENT MIXTURE PG64-22, (BASE)
EX. PAVEMENT
CEMENT STABILIZED BASE (FULL DEPTH RECLAMATION)

TYPICAL SECTION
CASTLE ACRES ROAD
RIVER CEMENT ROAD

EX ROW
EX ROW
EX ROW
RIVER CEMENT RD
I-55 (NB)
CASTLE ACRES RD
STOP
NEW 12' LEFT TURN LANE

WIDTH VARIES SHOULDER
12.0' LANE
12.0' LANE
12.0' LANE
12.0' LANE
4.0' SHOULDER
PAVEMENT WIDENING
EX.CONCRETE PAVEMENT
4" TYPE 5, AGGREGATE BASE
10" CONCRETE PAVEMENT
TYPICAL SECTION
US 61
I-55 (NB) ON-RAMP
RIVER CEMENT RD
EX ROW
EX ROW
EX ROW
STOP
US 61
US 61
NEW 12' LEFT TURN LANE
CONCRETE PAVEMENT WIDENING
I-55 (NB) OFF-RAMP