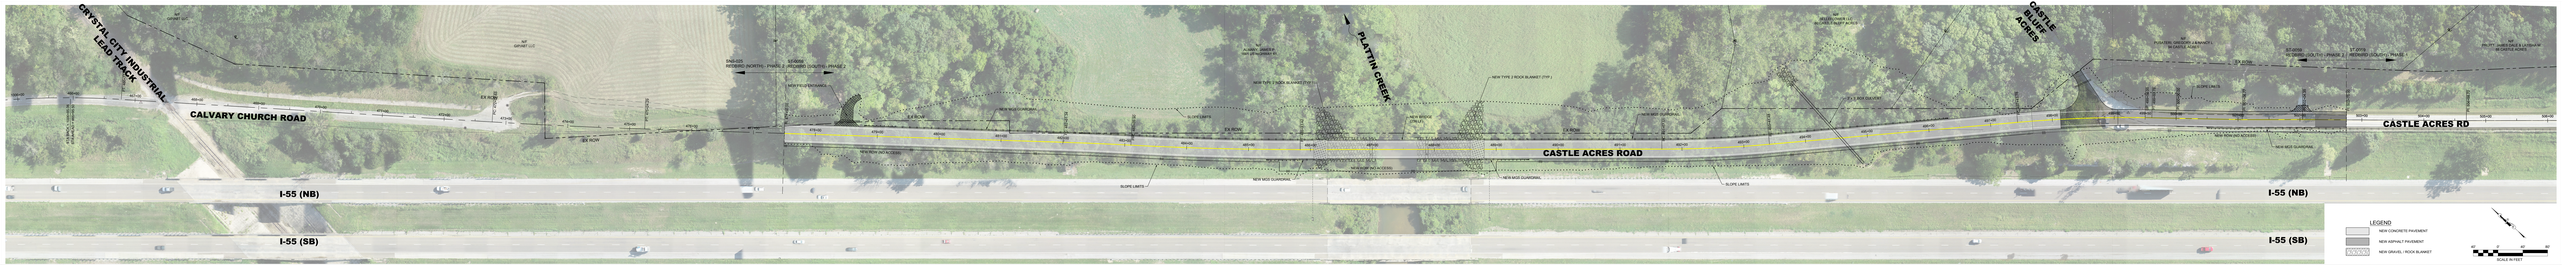

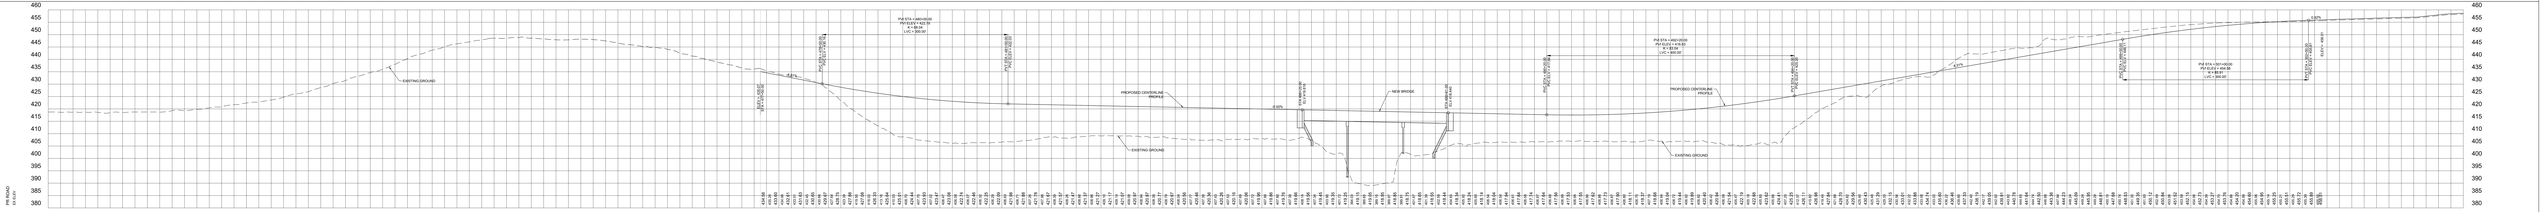

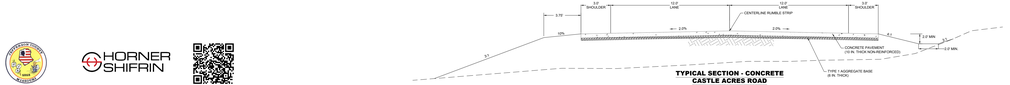

TYPICAL SECTION - CONCRETE
CASTLE ACRES ROAD
STA 470+00 TO STA 484+15.18
(NOT TO SCALE)

REDBIRD (SOUTH) - PHASE 2
(CASTLE ACRES)
ST-0059

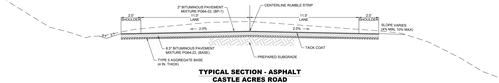

TYPICAL SECTION - ASPHALT
CASTLE ACRES ROAD
STA 484+15.18 TO STA 509+50
(NOT TO SCALE)

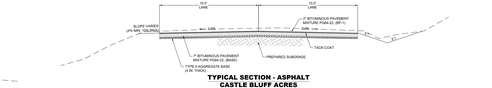

TYPICAL SECTION - ASPHALT
CASTLE BLUFF ACRES
(NOT TO SCALE)